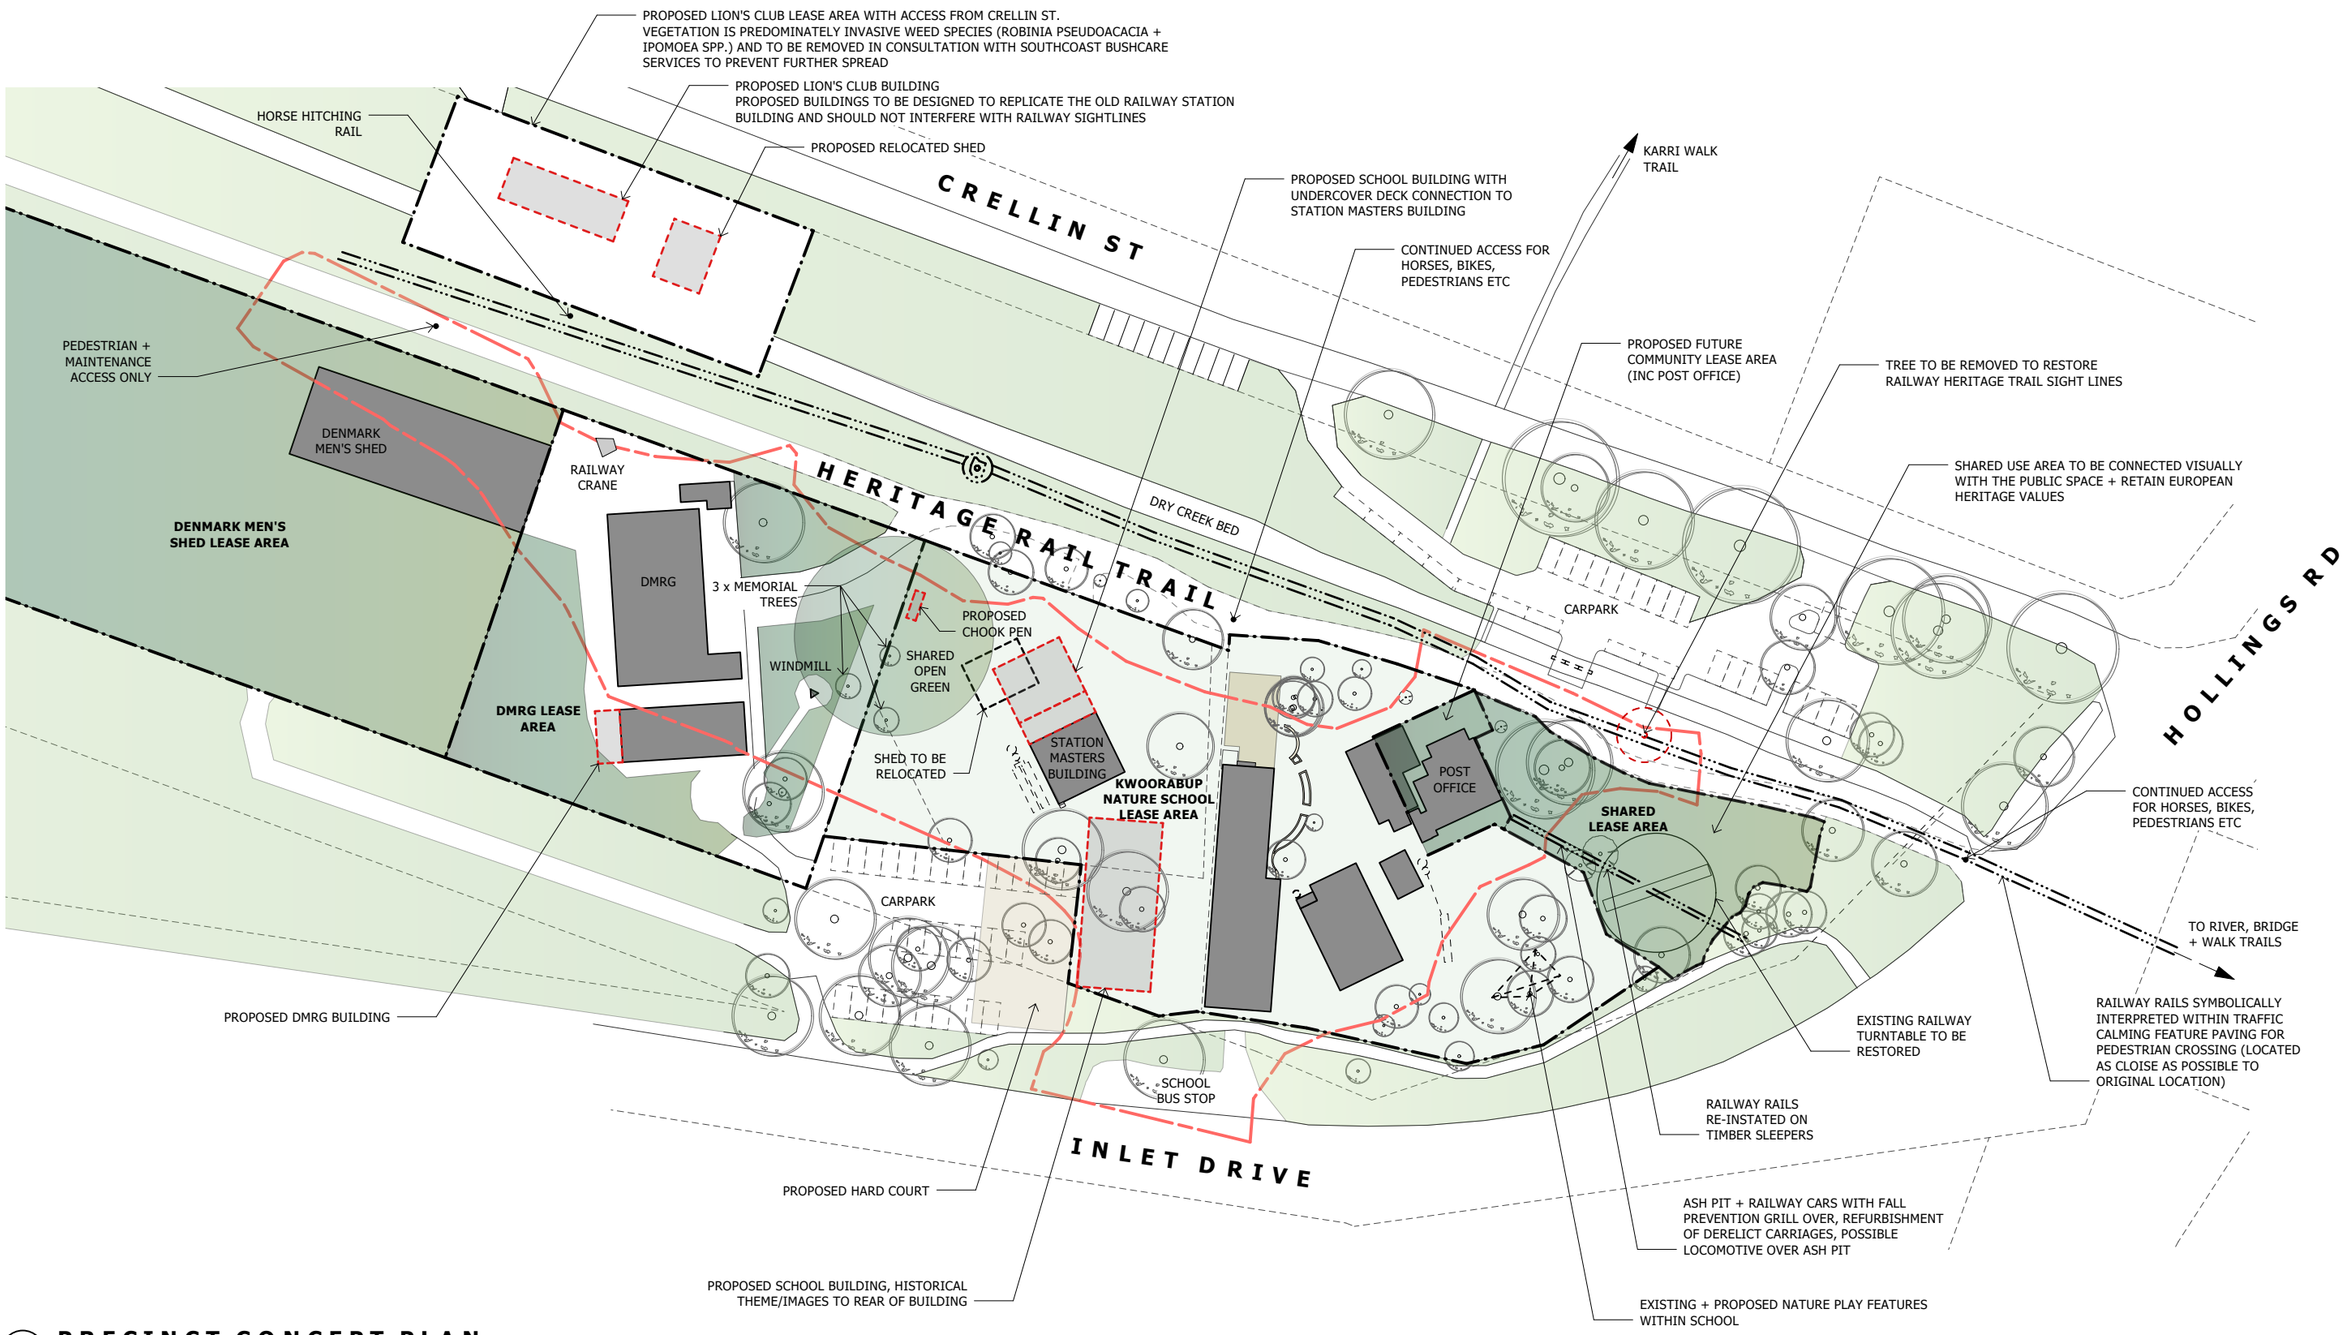

1 PRECINCT CONCEPT PLAN

Scale: 1:1000

- THIS MASTERPLAN IS SUBJECT TO COUNCIL APPROVAL.
- PROPOSED BUILDING LOCATIONS INDICATIVE ONLY.
- SCHOOL BUILDINGS TO BE LOCATED WITHIN BAL 29 BOUNDARY.

LEGEND:

LEASE BOUNDARY

BAL 29 BOUNDARY

mia mia
building design
+61 424506929
denisia@miamiabuildingdesign.com.au

CONTRACTOR TO CHECK ALL DIMENSIONS ON SITE. ALL WORK TO COMPLY WITH THE NCC + RELEVANT AUSTRALIAN STANDARDS. FIGURED DIMENSIONS TO TAKE PRECEDENCE OVER SCALED DIMENSIONS.

0 10 20 30 40 50 M

N

CLIENT:	PROJECT LOCATION:	PROJECT STAGE:	DATE:	SHEET: A. 01
KWOORABUP NATURE SCHOOL	DENMARK HISTORICAL RAILWAY STATION PRECINCT	PRECINCT CONCEPT	24/06/24	PRECINCT CONCEPT PLAN